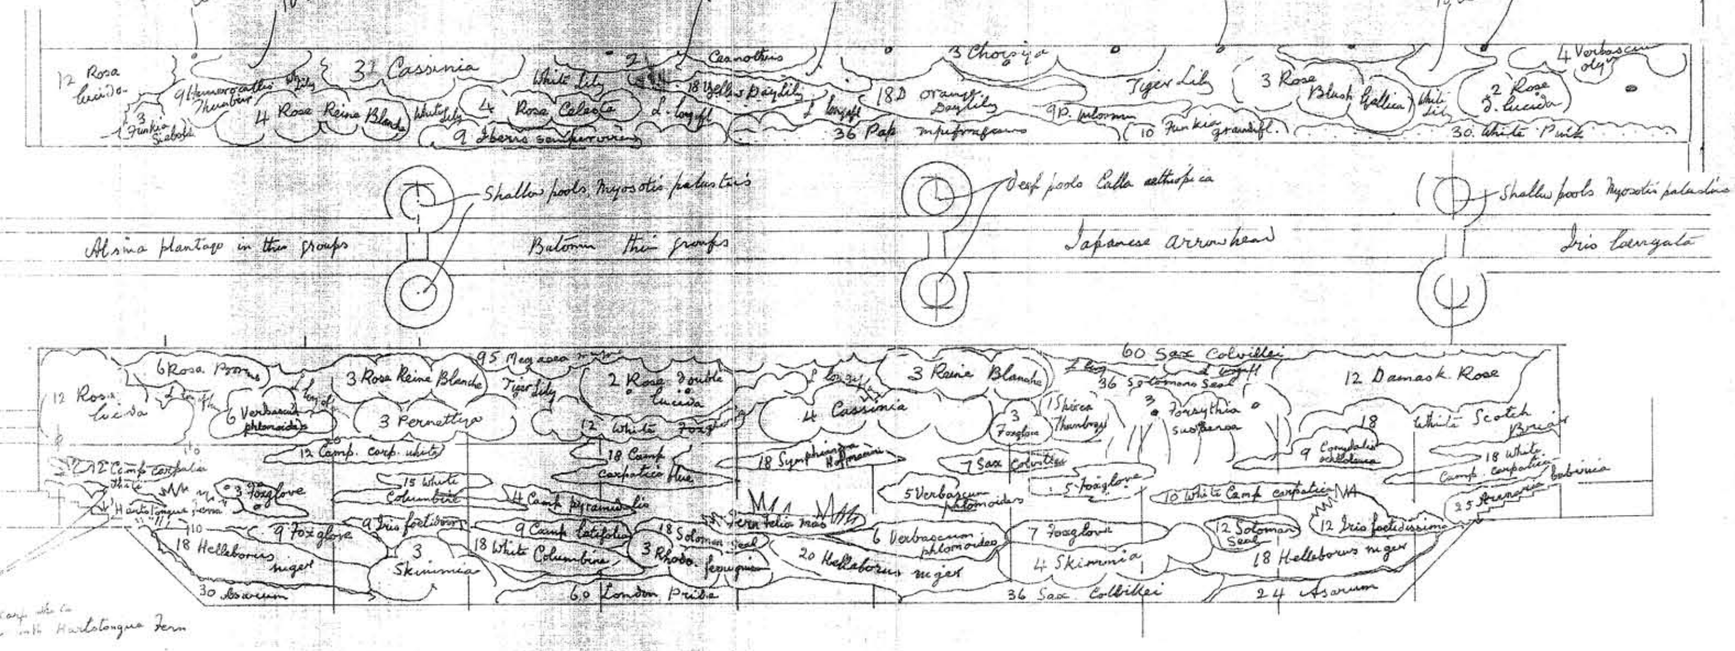


notes

Water round pools
beds of water forget-me-not

BORDER 4

This space contracted for convenience of a narrower plan.

BORDER 5

WALL C

BORDER 6

COUNTY OF SOMERSET
County Hall, Taunton 0823 . 3451 ext.

B. C. ADAMS F.R.I.B.A.
County Architect

job architect
MP

job title
HESTERCOMBE GARDENS
REVISED PLANTING 1974

drawing title
copy of original planting plan for the West Hill produced from a combination of plans at Hestercombe (part) and Berkeley (whole).

job no.
FB9 (G) M

revision suffix

B.I.C.
( ) / OP 4

scale
1/8" to 1ft

date
Sept 74

drawn
MP

Retain
Destroy

U.D.O.