Hestercombe Pergola & north border 1/5 scale Notes R = Rosemary, L = Lavender
S = Santolina, X = China Rose

Jany 10th

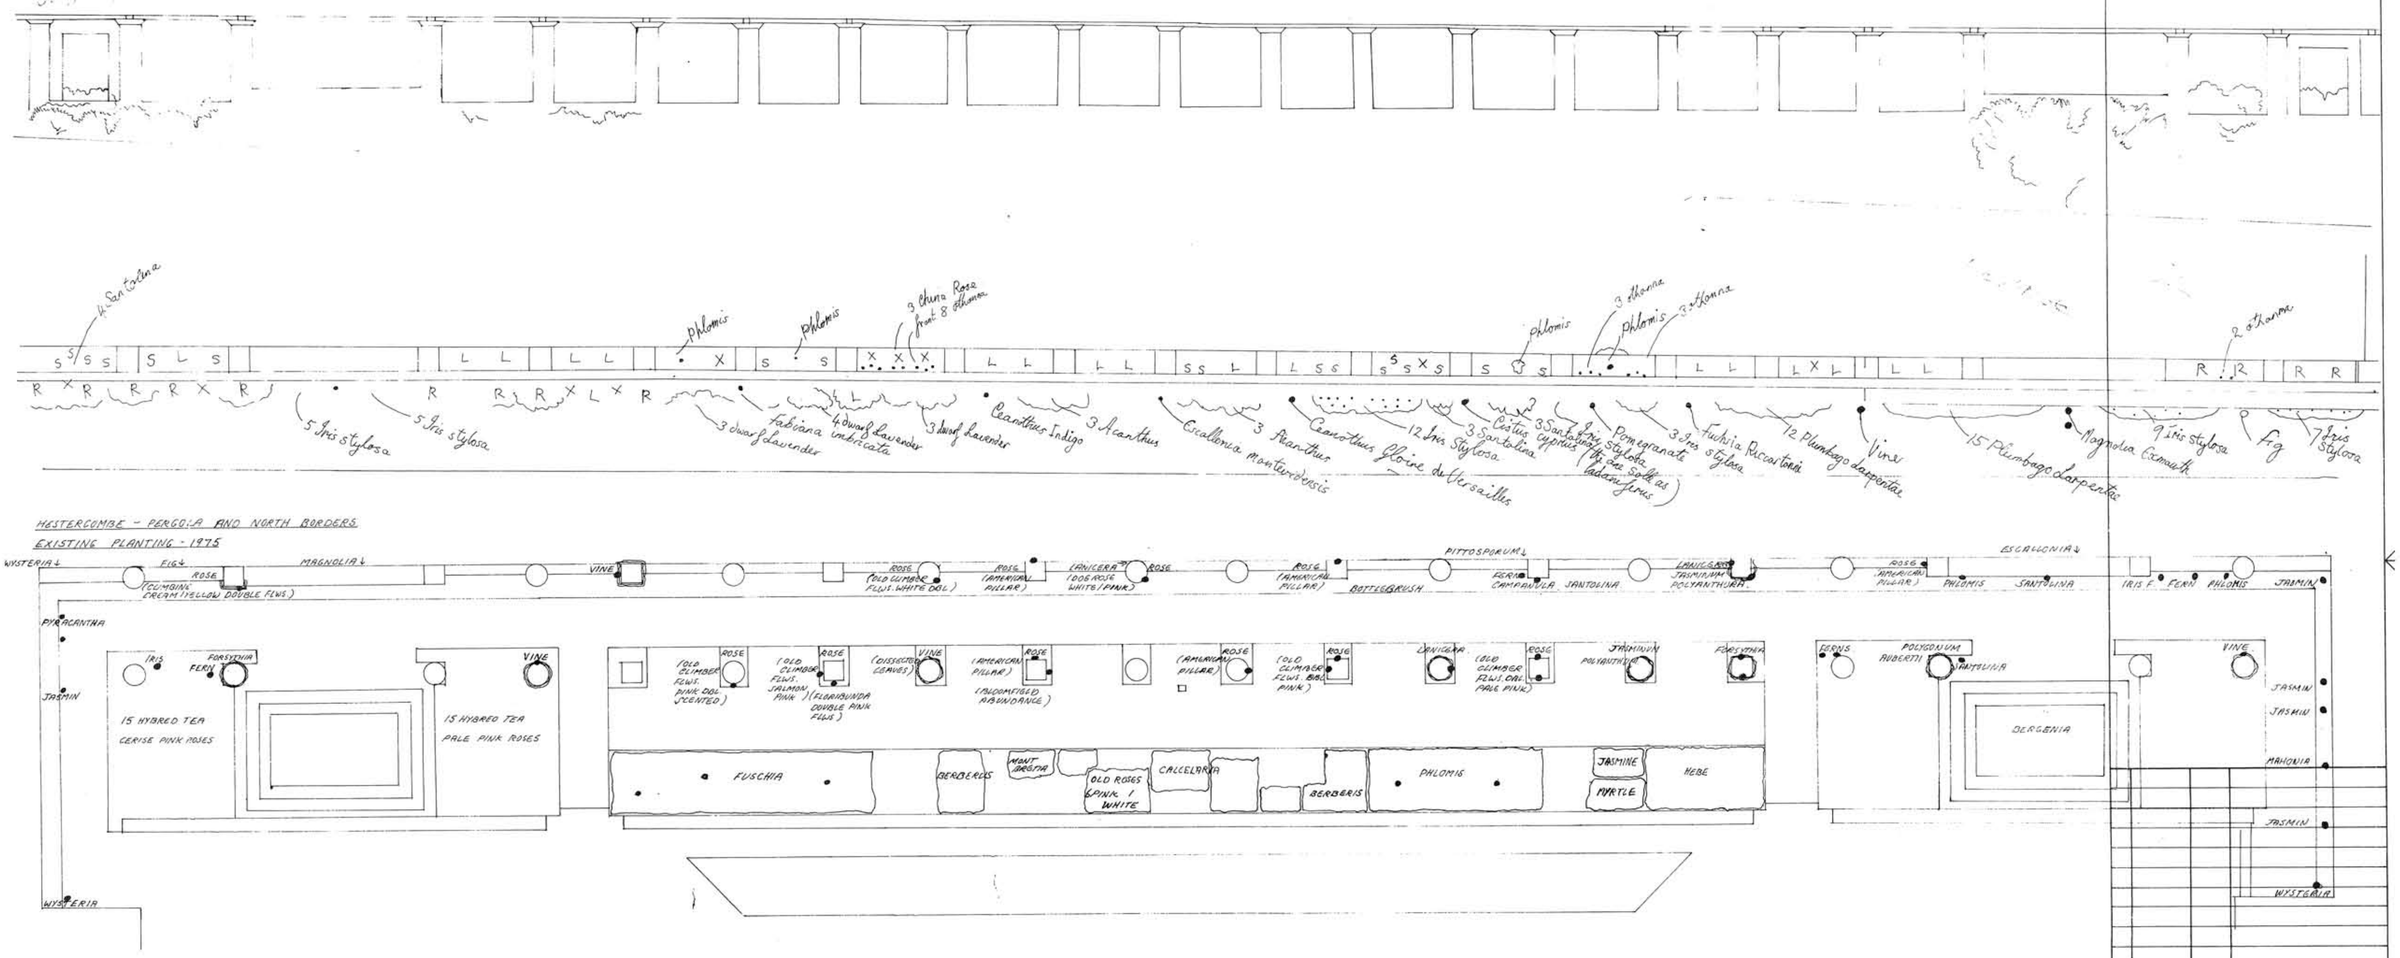

HESTERCOMBE - PERGOLA AND NORTH BORDERS
EXISTING PLANTING - 1975

COUNTY OF SOMERSET
County Hall, Taunton 0823 : 3451 - ext.

B. C. ADAMS F.R.I.B.A.
County Architect

job architect

job title

HESTERCOMBE GARDENS

REVISED PLANTING 1975.

drawing title

COPY OF ORIGINAL PLANTING PLAN FOR THE PERGOLA PRODUCED FROM A COPY OF PLANS AT HESTER C.

job no.	revision suffix
F09 (G) M.	

B.I.C.

scale	date	drawn	
1/8 in to 1 ft	24. 6. 75.	ARG.	Retain / Destroy

780mm x 540mm

U.D.O.